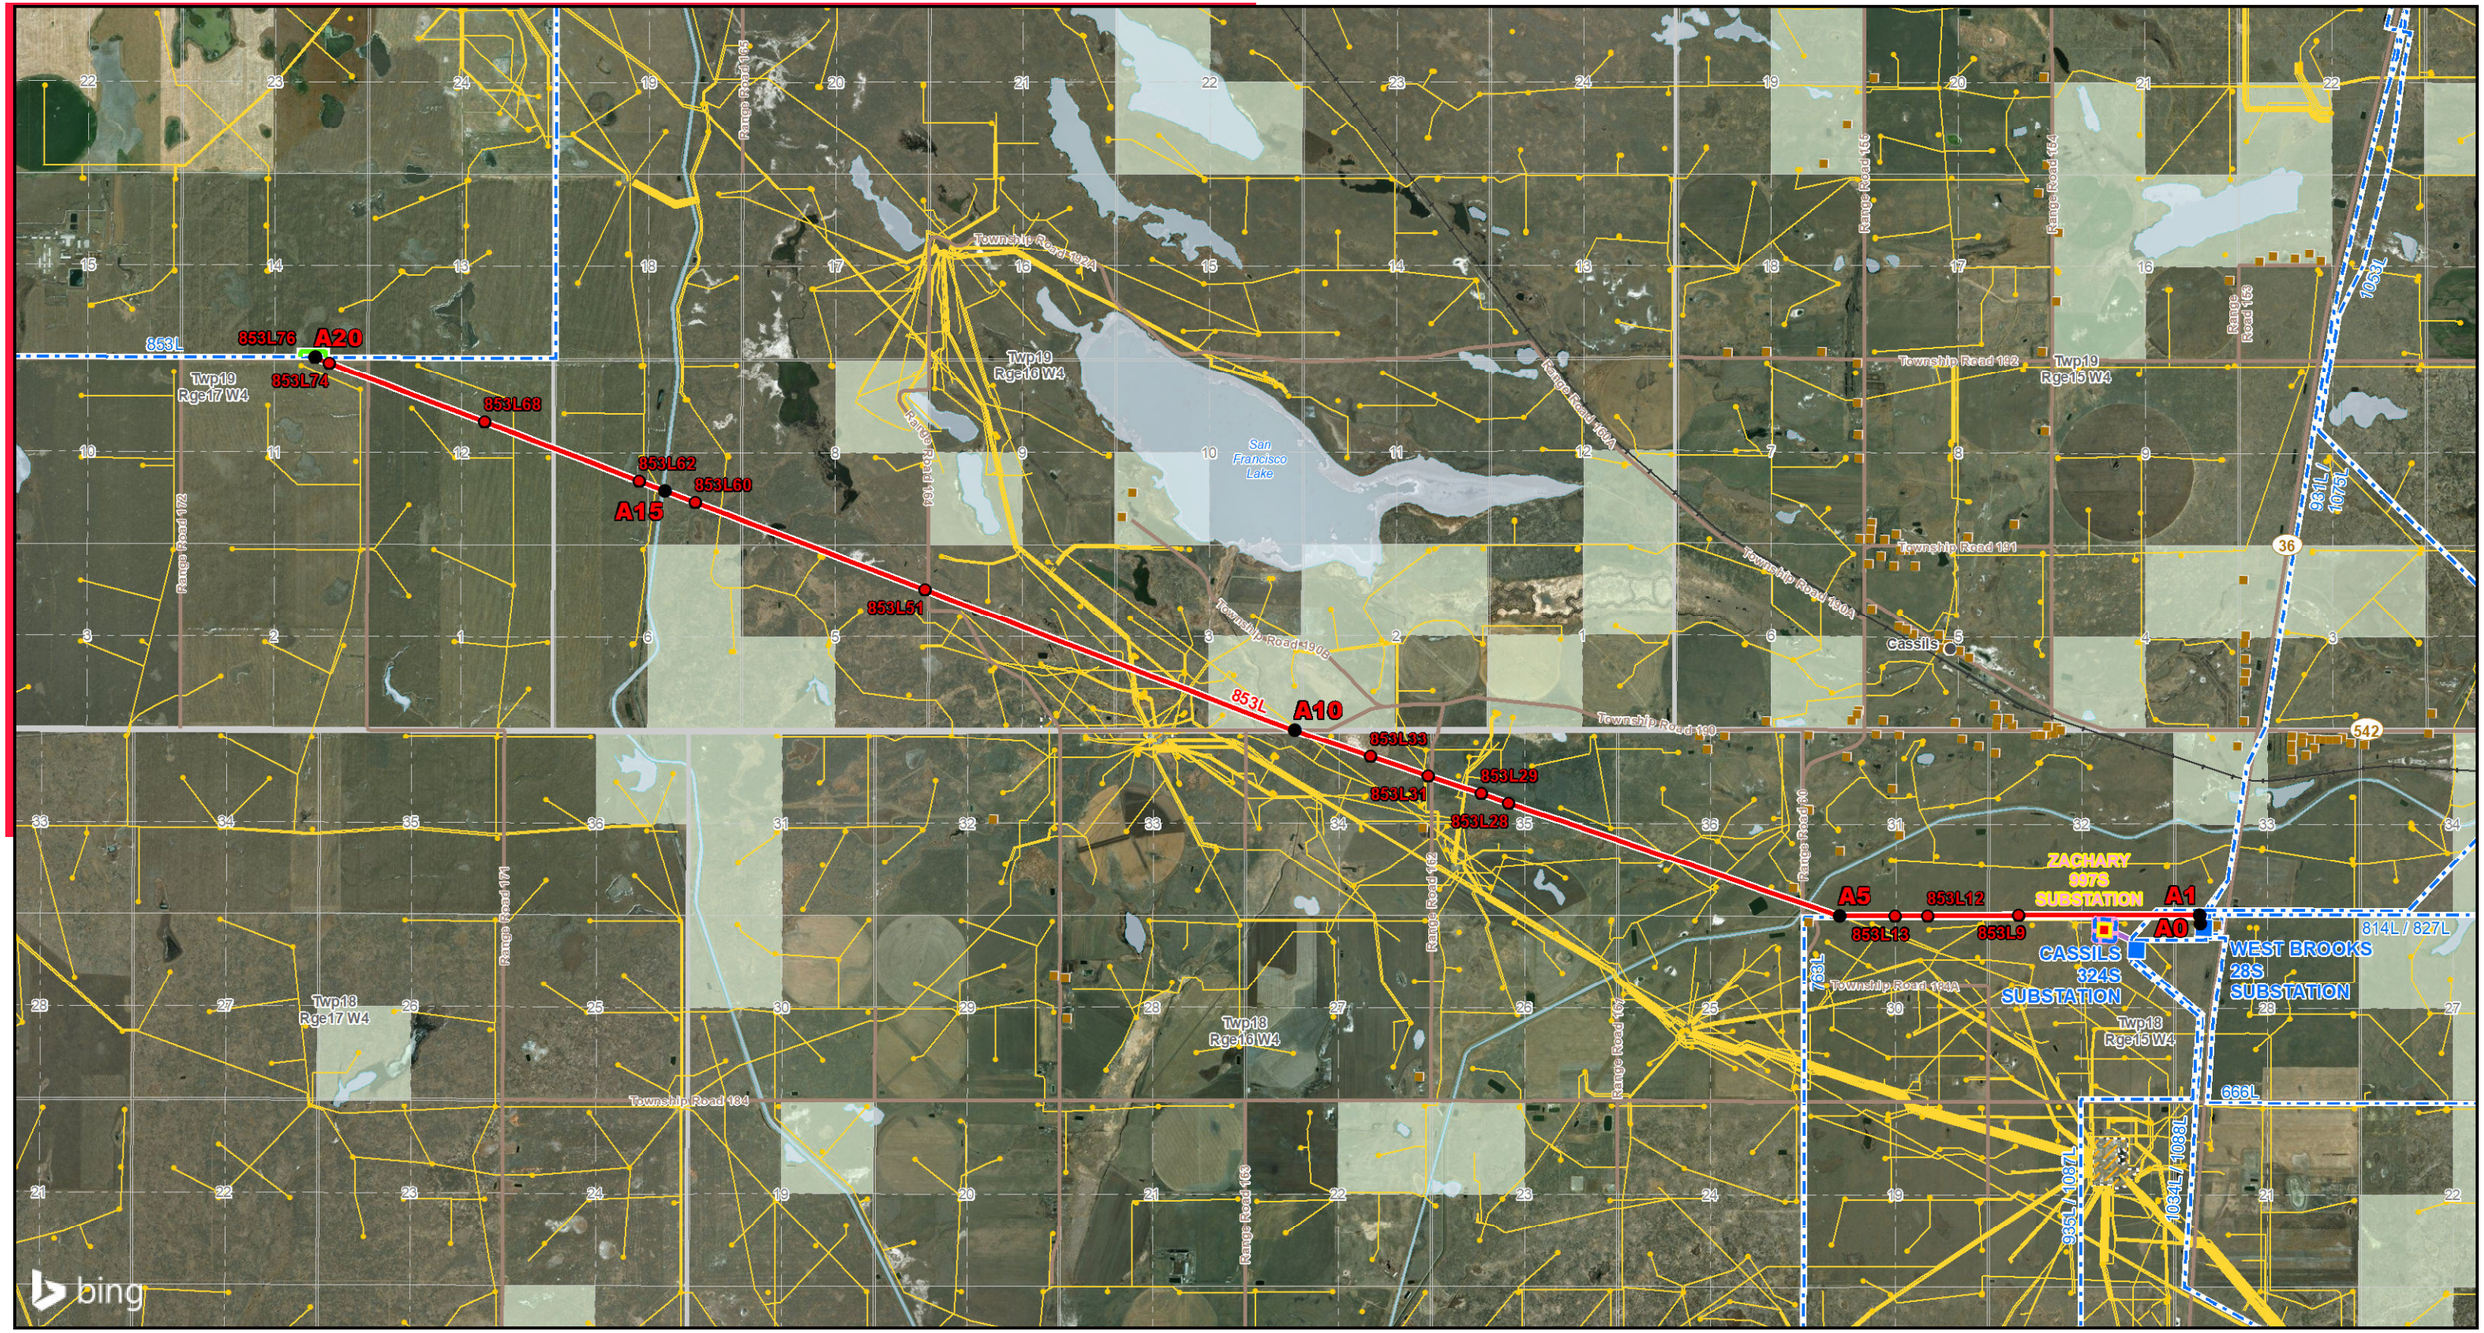

LEGEND

- Point Designation
- Proposed Structure Replacement
- Existing Substation
- Proposed Conductor Replacement
- Proposed Temporary Transmission Line
- Existing Transmission Line
- Hamlet or Locality
- Residence
- Wellsite
- Pipeline
- Railway
- Road
- Environmentally Significant Area
- Oil and Gas Plant
- Water Body

OTHER ALTALINK PROJECTS

- Approved 3rd Party Substation
- Other Proposed Transmission Line

NO: 35032884
DRAWN: SG - AL
FILE NO.: XXXXXXX
REVISION: 0.00.02
AL FOLDER: 853L Transmission Line Capacity Increase

DATE: 2022-06-14

N

0 1.5 3 Kilometres

0 1.5 Miles

Service Layer Credits: © 2022 Microsoft Corporation © 2022 Maxar ©CNES (2022) Distribution Airbus DS Although there is no reason to believe that there are any errors associated with the data used to generate this product or in the product itself, users of these data are advised that errors in the data may be present.

DETAIL PHOTO **DP1**

ALTALINK
A BERKSHIRE HATHAWAY ENERGY COMPANY

PROPOSED

853L Transmission Line Capacity Increase